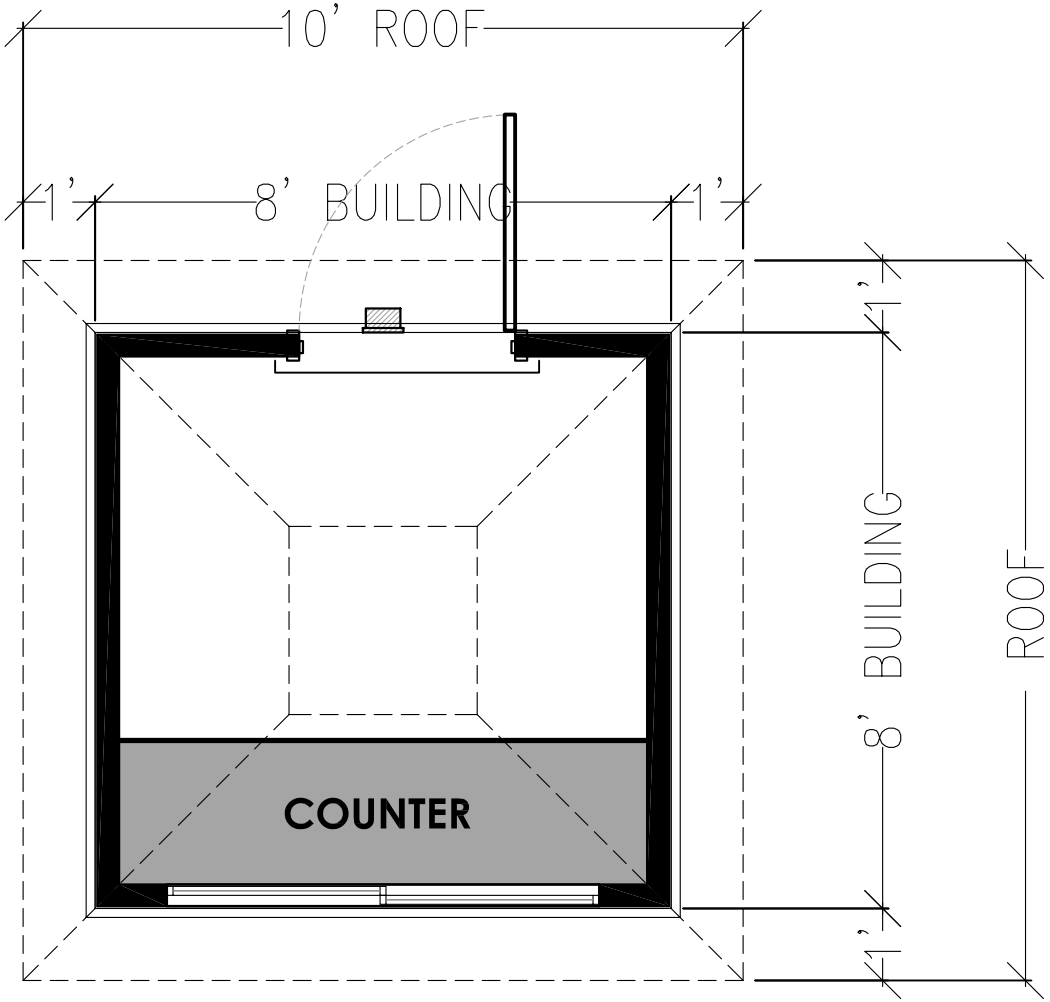

SK-64
FLOOR PLAN

1 SCALE: 3/8"=1'-0"

Designing And Building Restrooms...Better
THE PUBLIC RESTROOM COMPANY
Ph. 888-888-2060 Fax 888-888-1448

MODEL #: **SCOREKEEPERS BOOTH**

PROJECT: **FALLON SPORTS PARK**
DUBLIN, CA

DATE: 02-27-09
PROJECT #: 7637
DRAWN BY: TOMMY

MAXIMUM PERSON AN HOUR: **270**

~ COPYRIGHT © 2009 ~ DO NOT REPRODUCE ~ NOT FOR CONSTRUCTION ~ PRELIMINARY DESIGN DRAWING ONLY ~